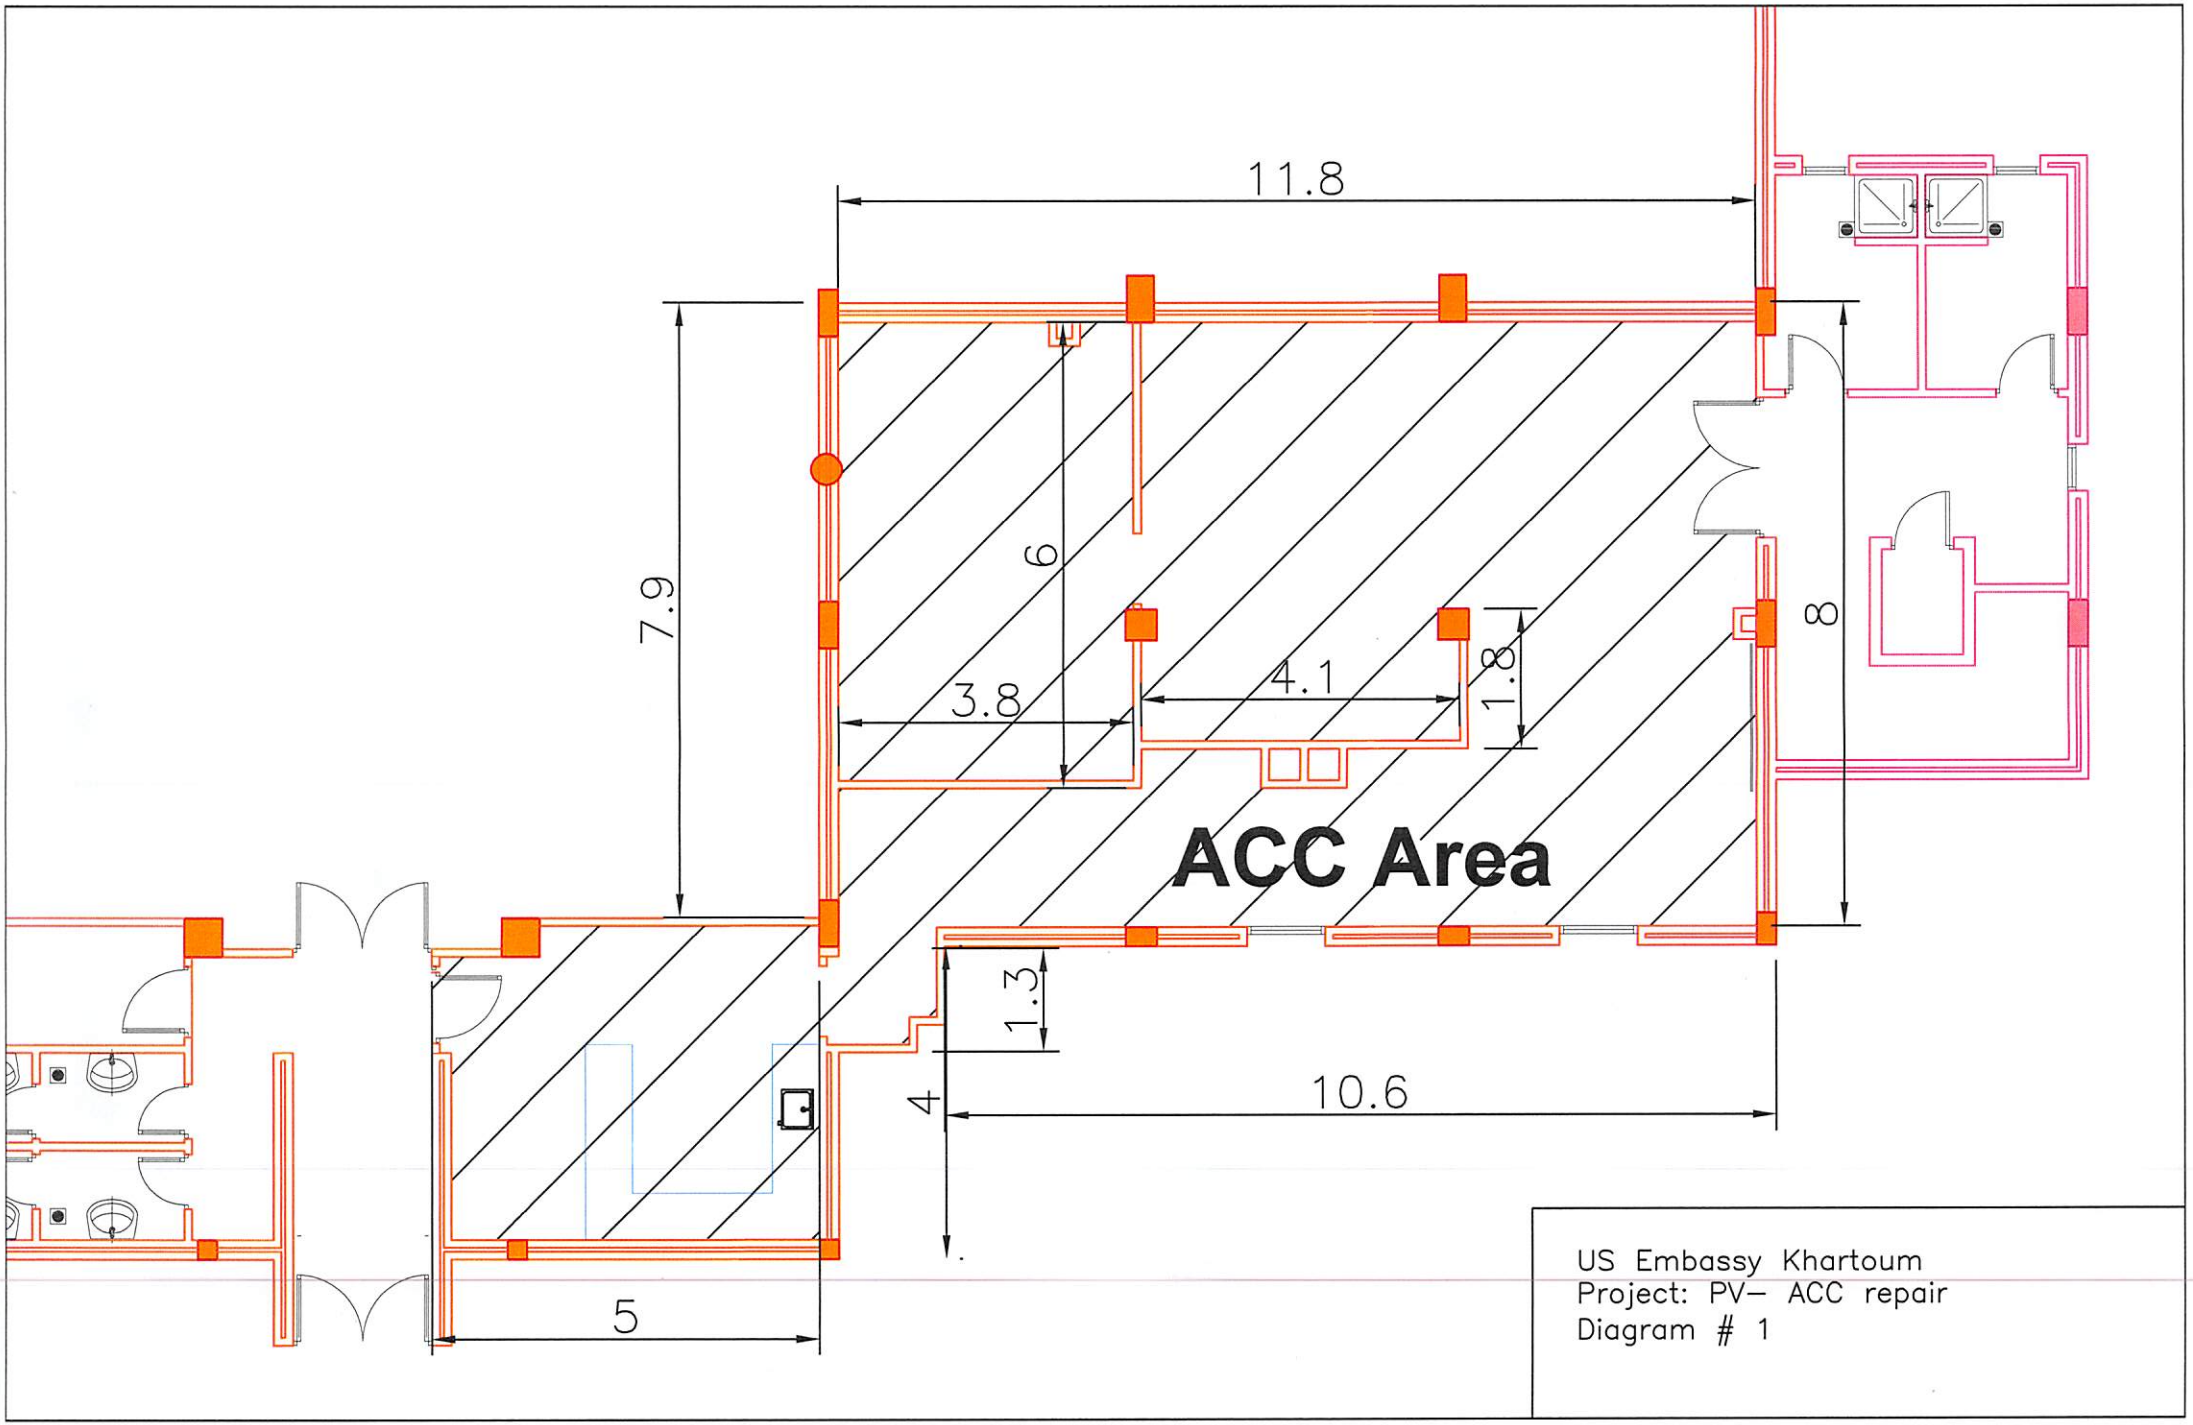
11.8
7.9
6
3.8
4.1
1.8
8
ACC Area
1.3
4
10.6
5
US Embassy Khartoum
Project: PV– ACC repair
Diagram # 1

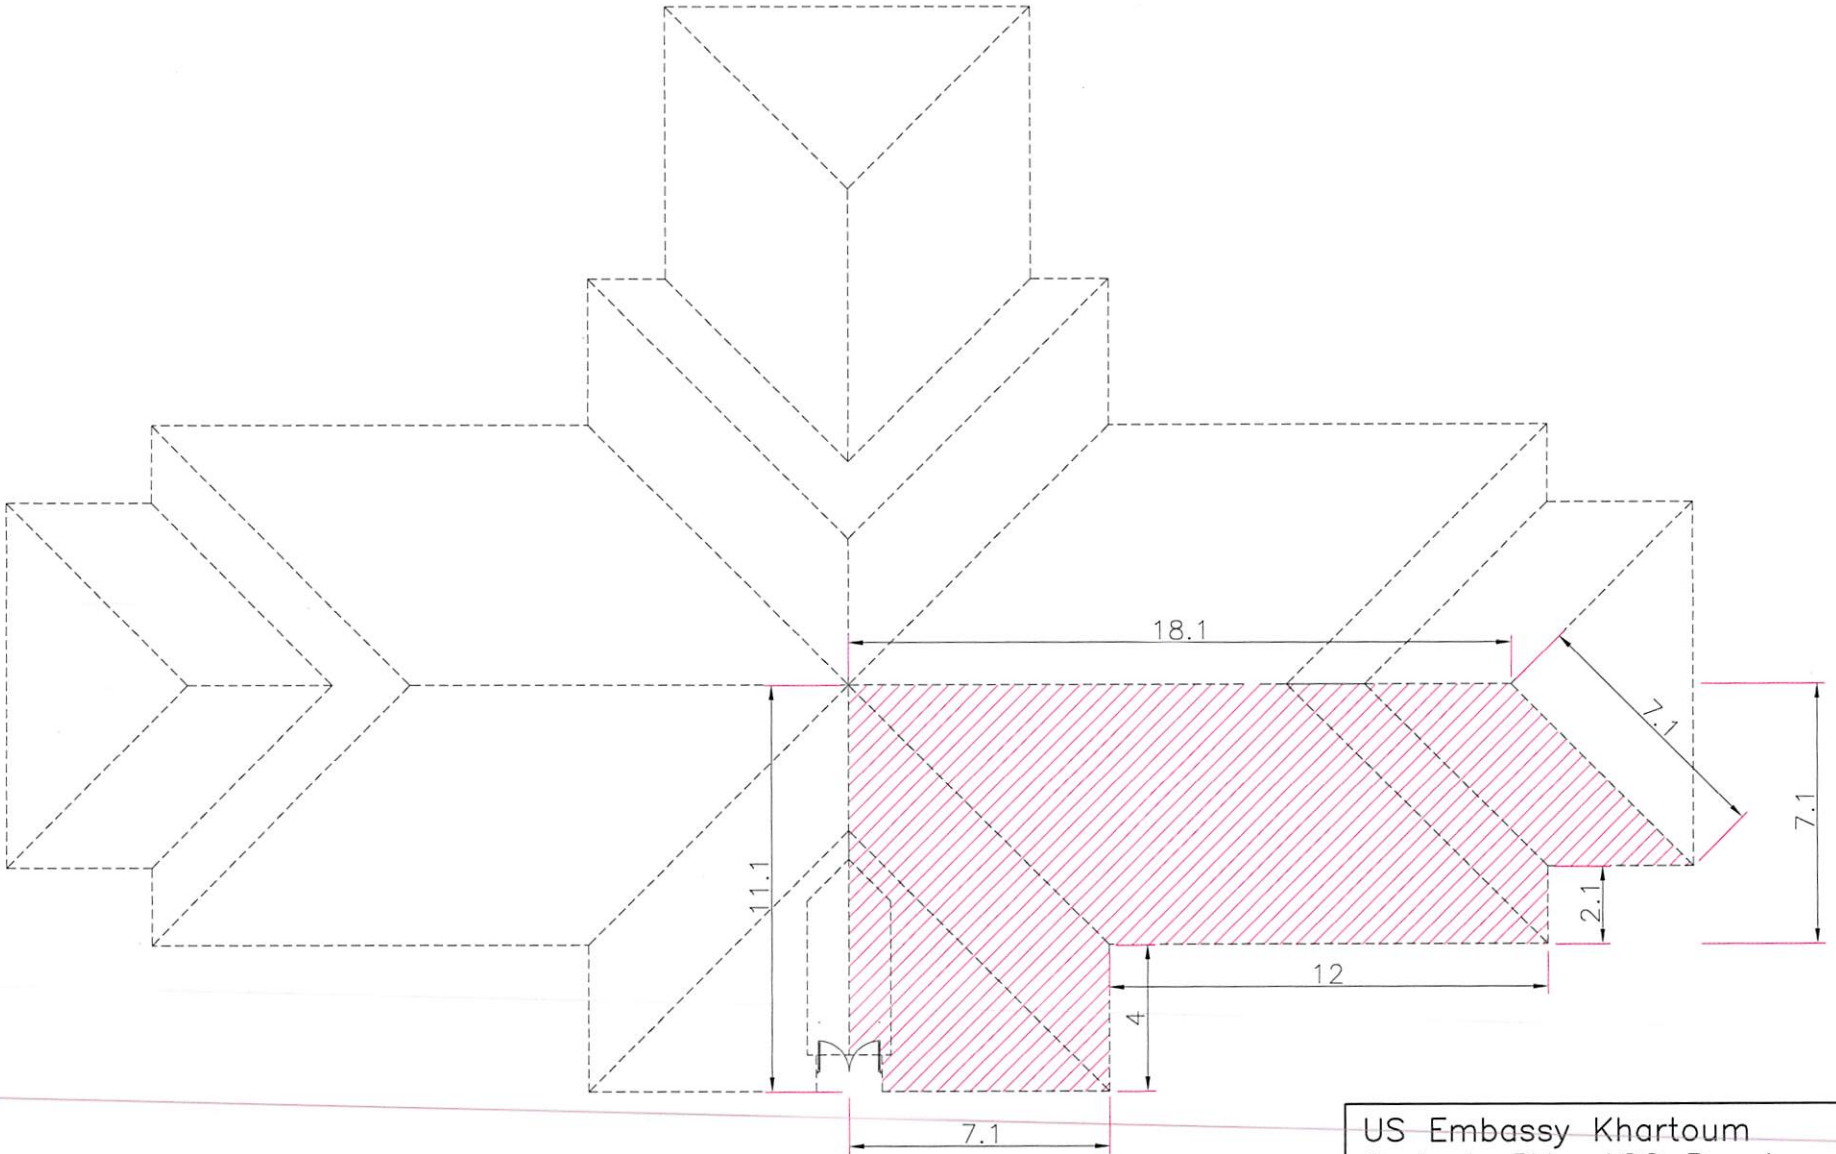

PV– Clubhouse – Top view

US Embassy Khartoum
Project: PV– ACC Repair
Diagram # 2

Terracota tiles area (above ACC)

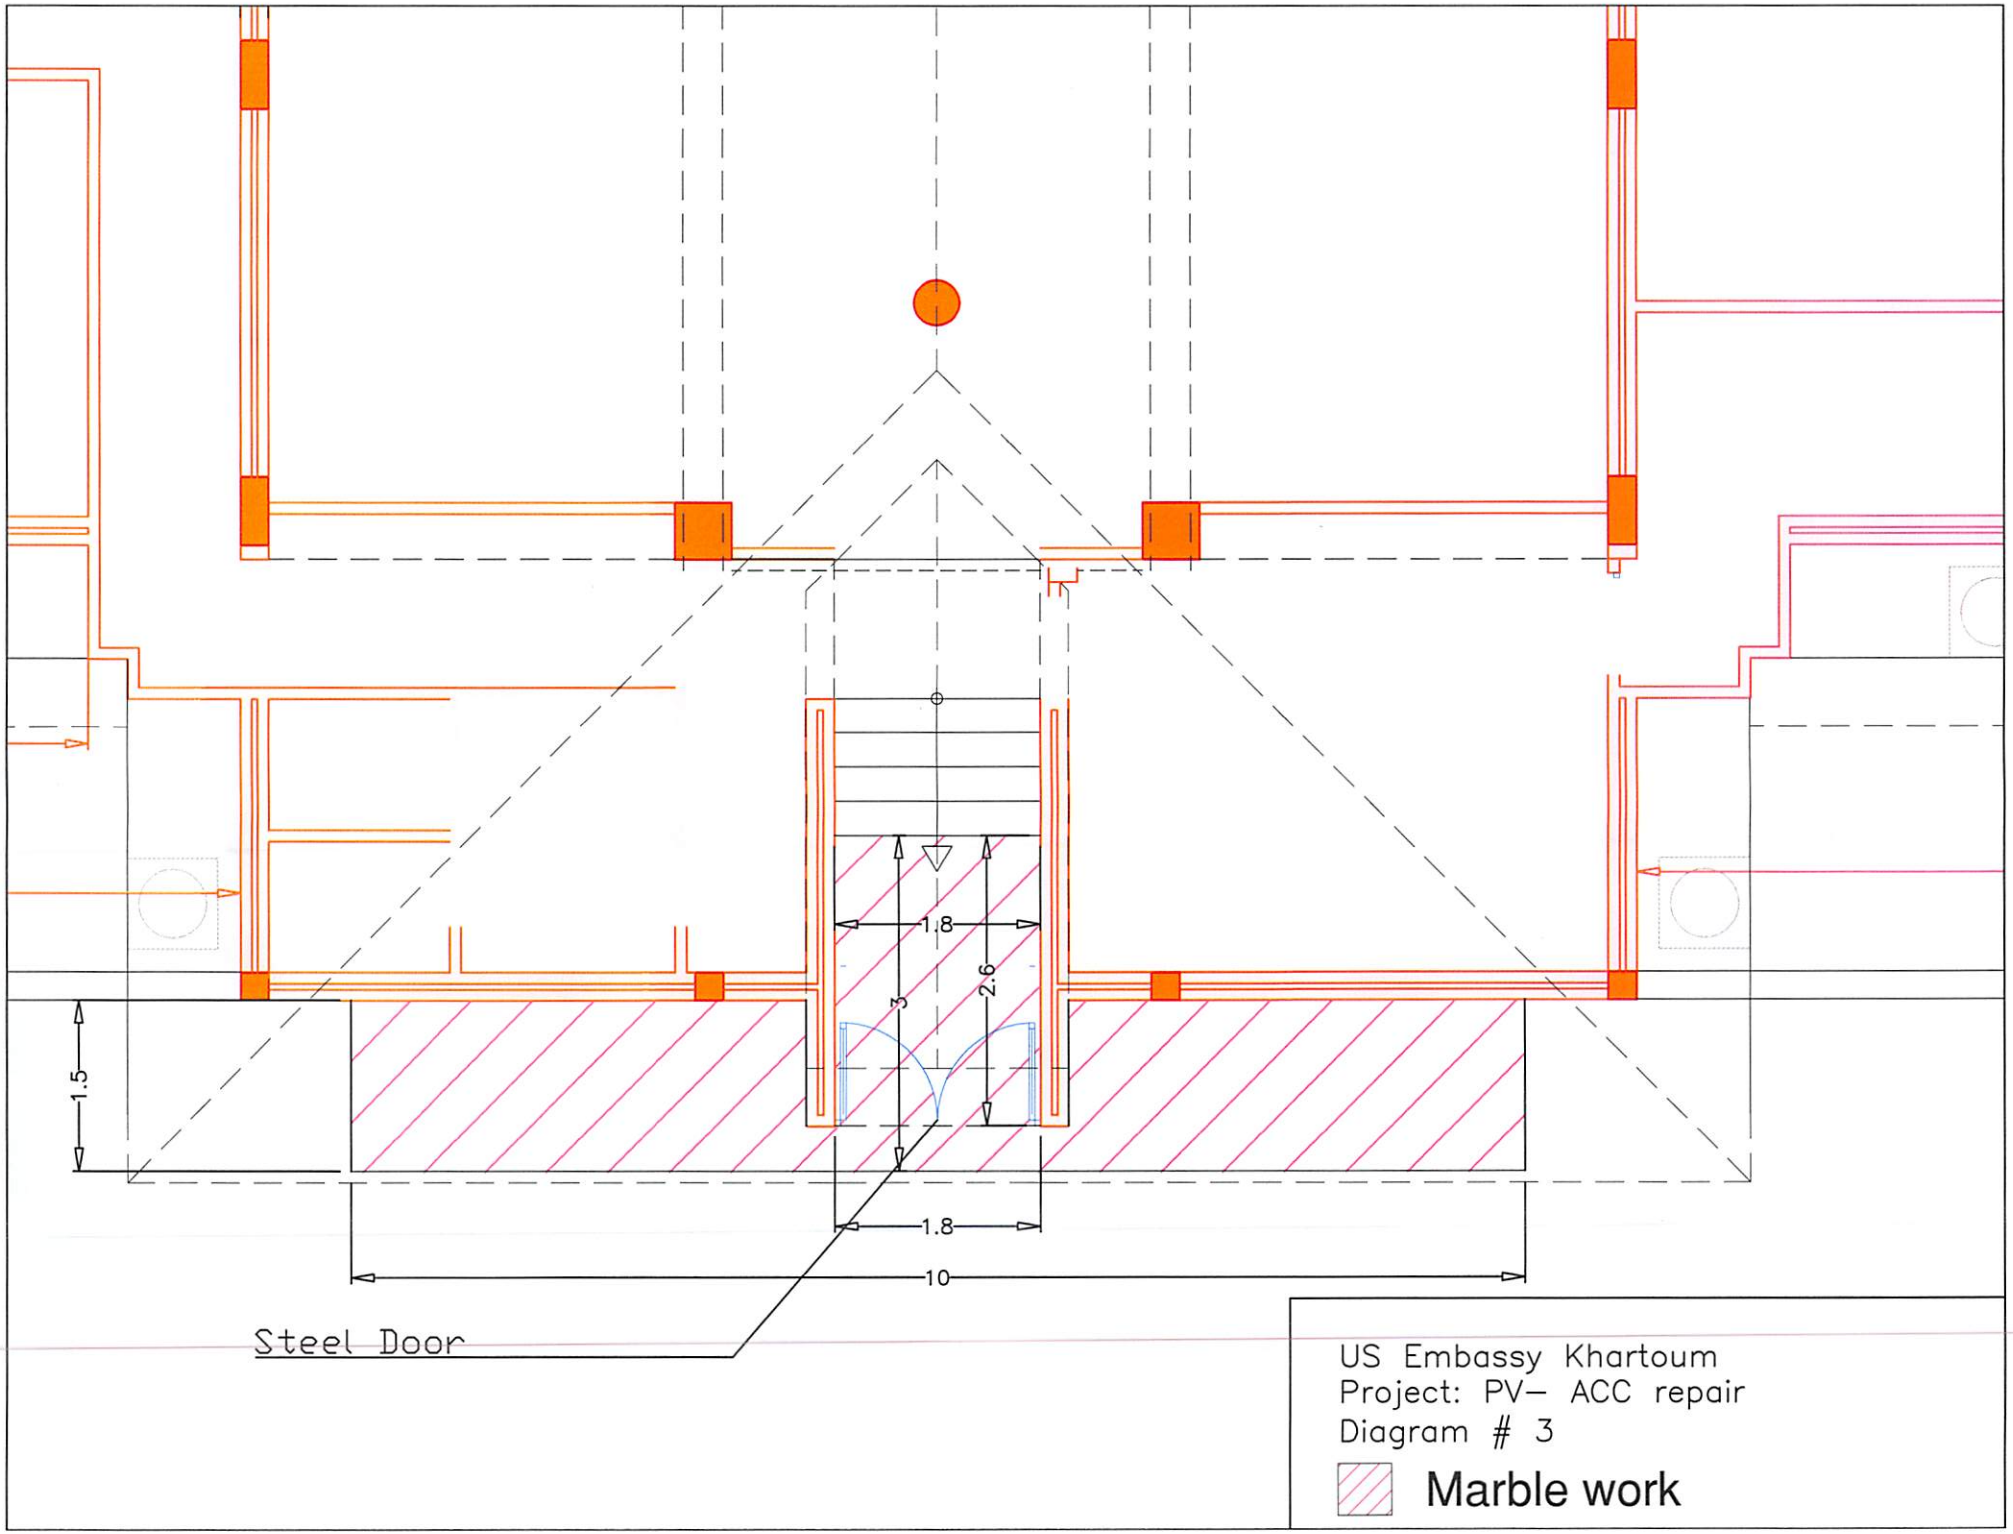
1.8
2.6
3
1.5
1.8
10
Steel Door
US Embassy Khartoum
Project: PV– ACC repair
Diagram # 3
Marble work